T:\Engineering\Customer Repairs Design Center\INSTALLATION DRAWINGS.dwg, 5/3/2005 11:15:02 AM

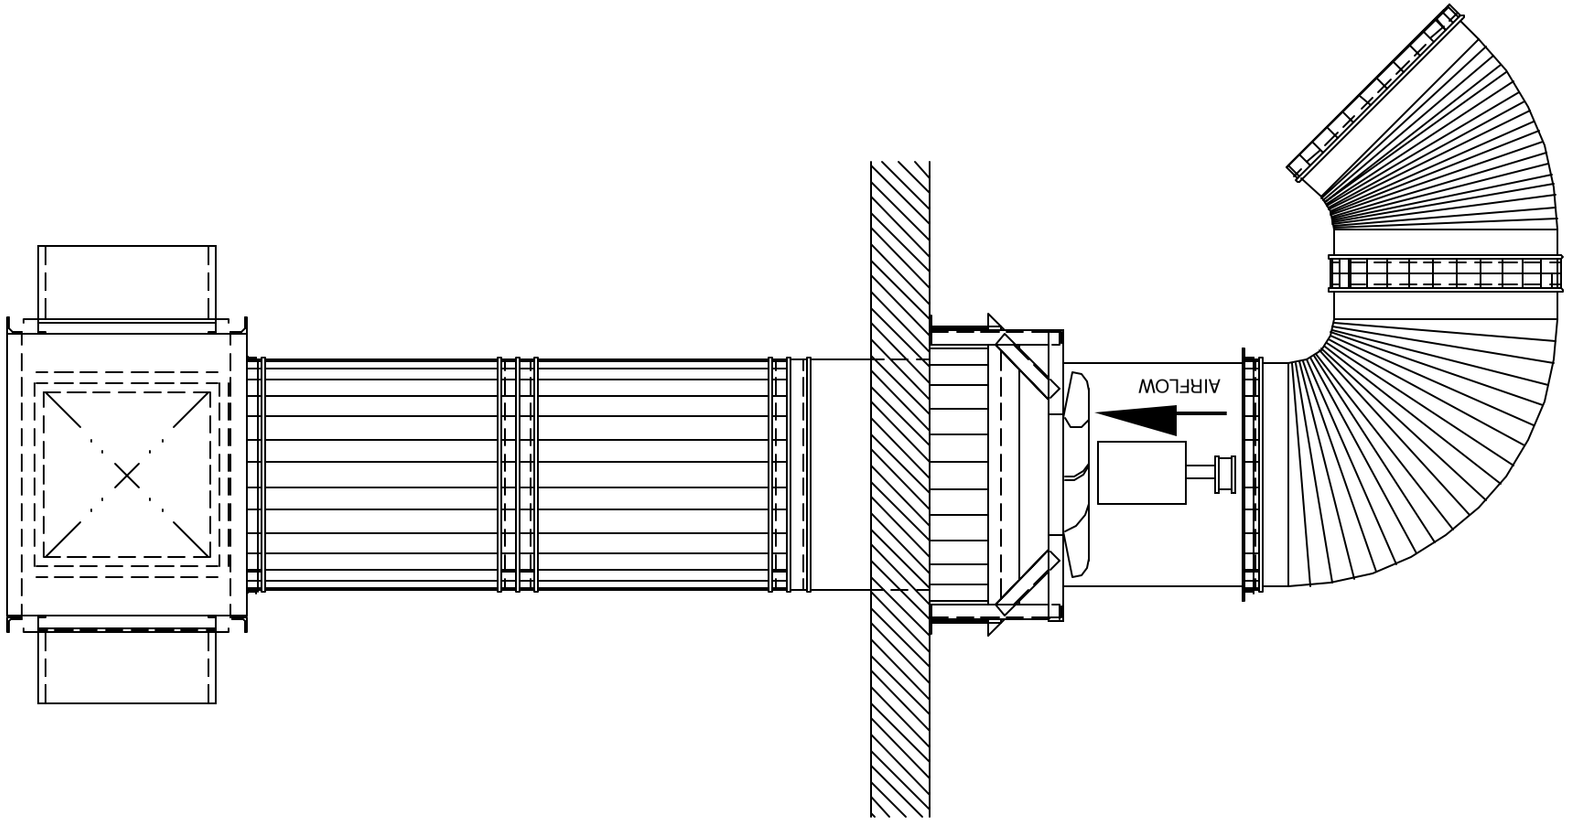

DESIGNED BY	COL-MET spray booths
DRAWN BY PW	
APPROVED BY G.T.	CUSTOMER: AIR INTAKE FILTER BOX AND STACK
DATE 11-4-05	PROJECT
SCALE NTS	TITLE: INSTALLATION DETAIL SHEET 17
APPROVED BY	JOB NO. / DWG NO. / SHEET 1 OF