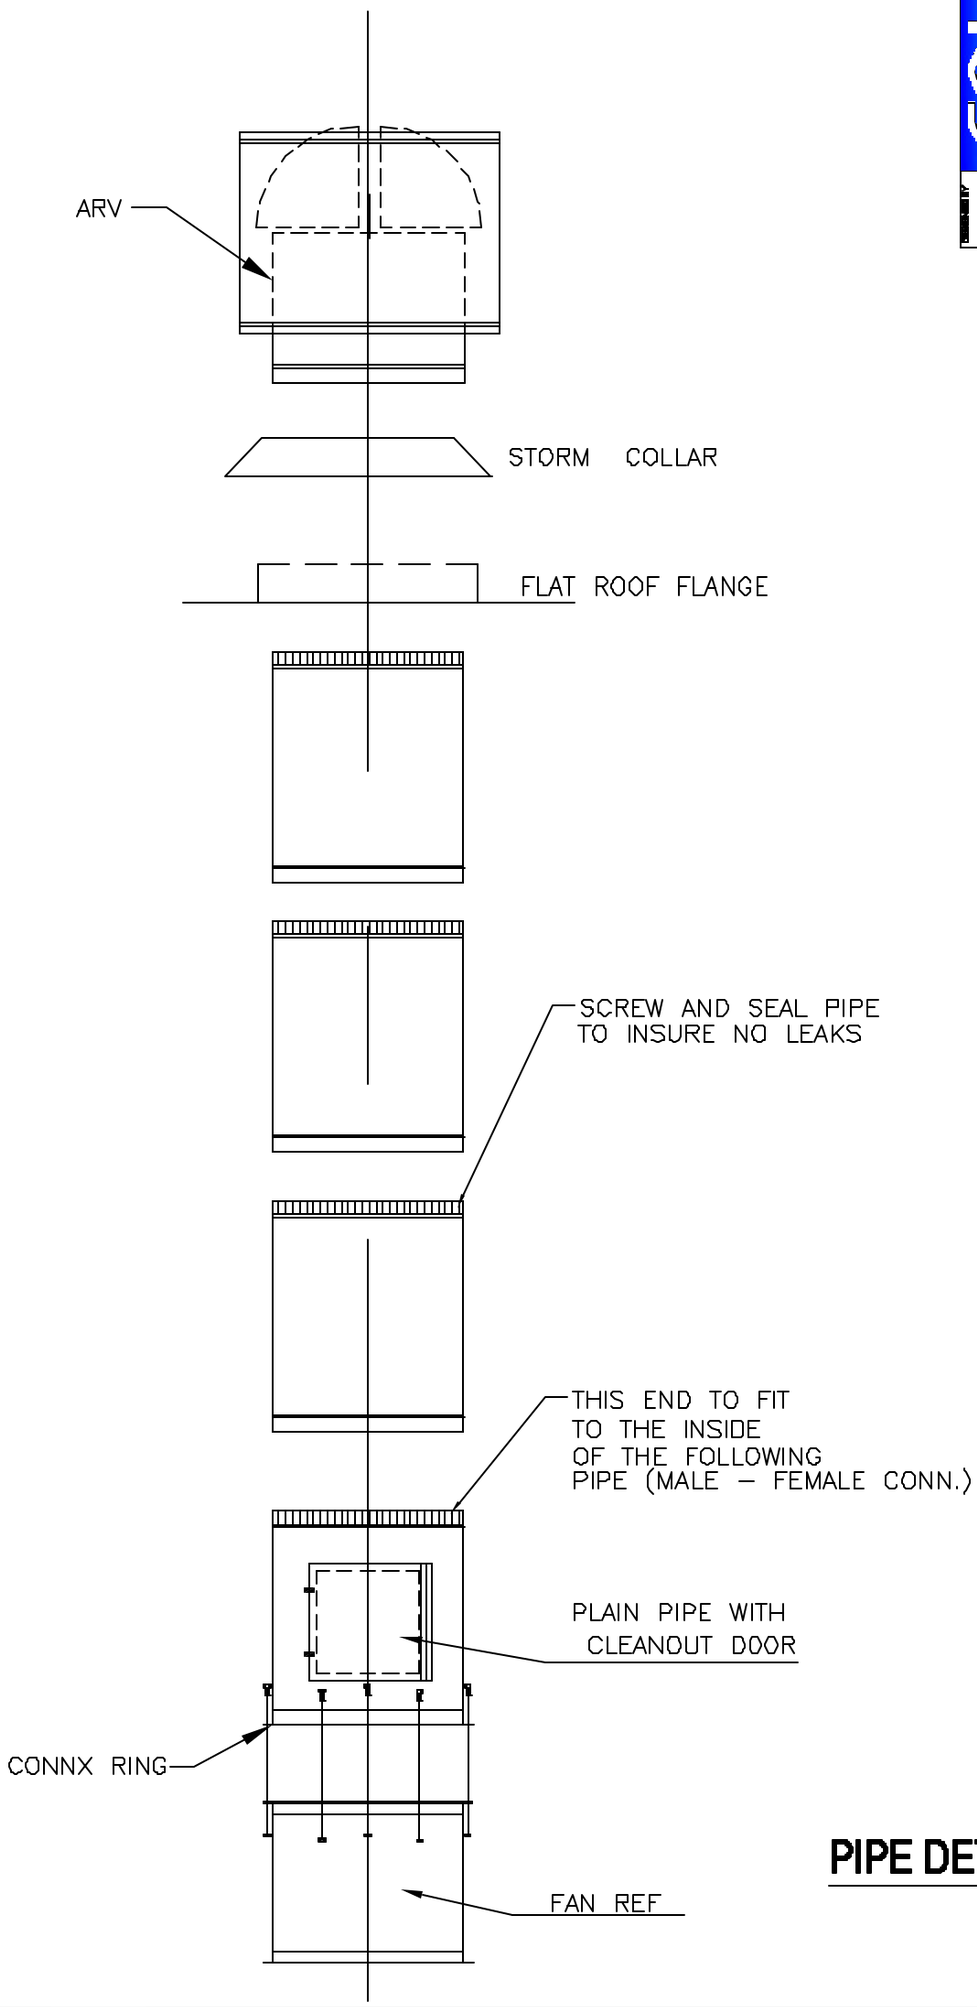

PIPE DETAIL

COLMET spray booths

PIPE CONNECTION

INSTALLATION DETAIL SHEET 19

DRAWN BY: TLO

DATE: 6-16-04

SCALE: NTS