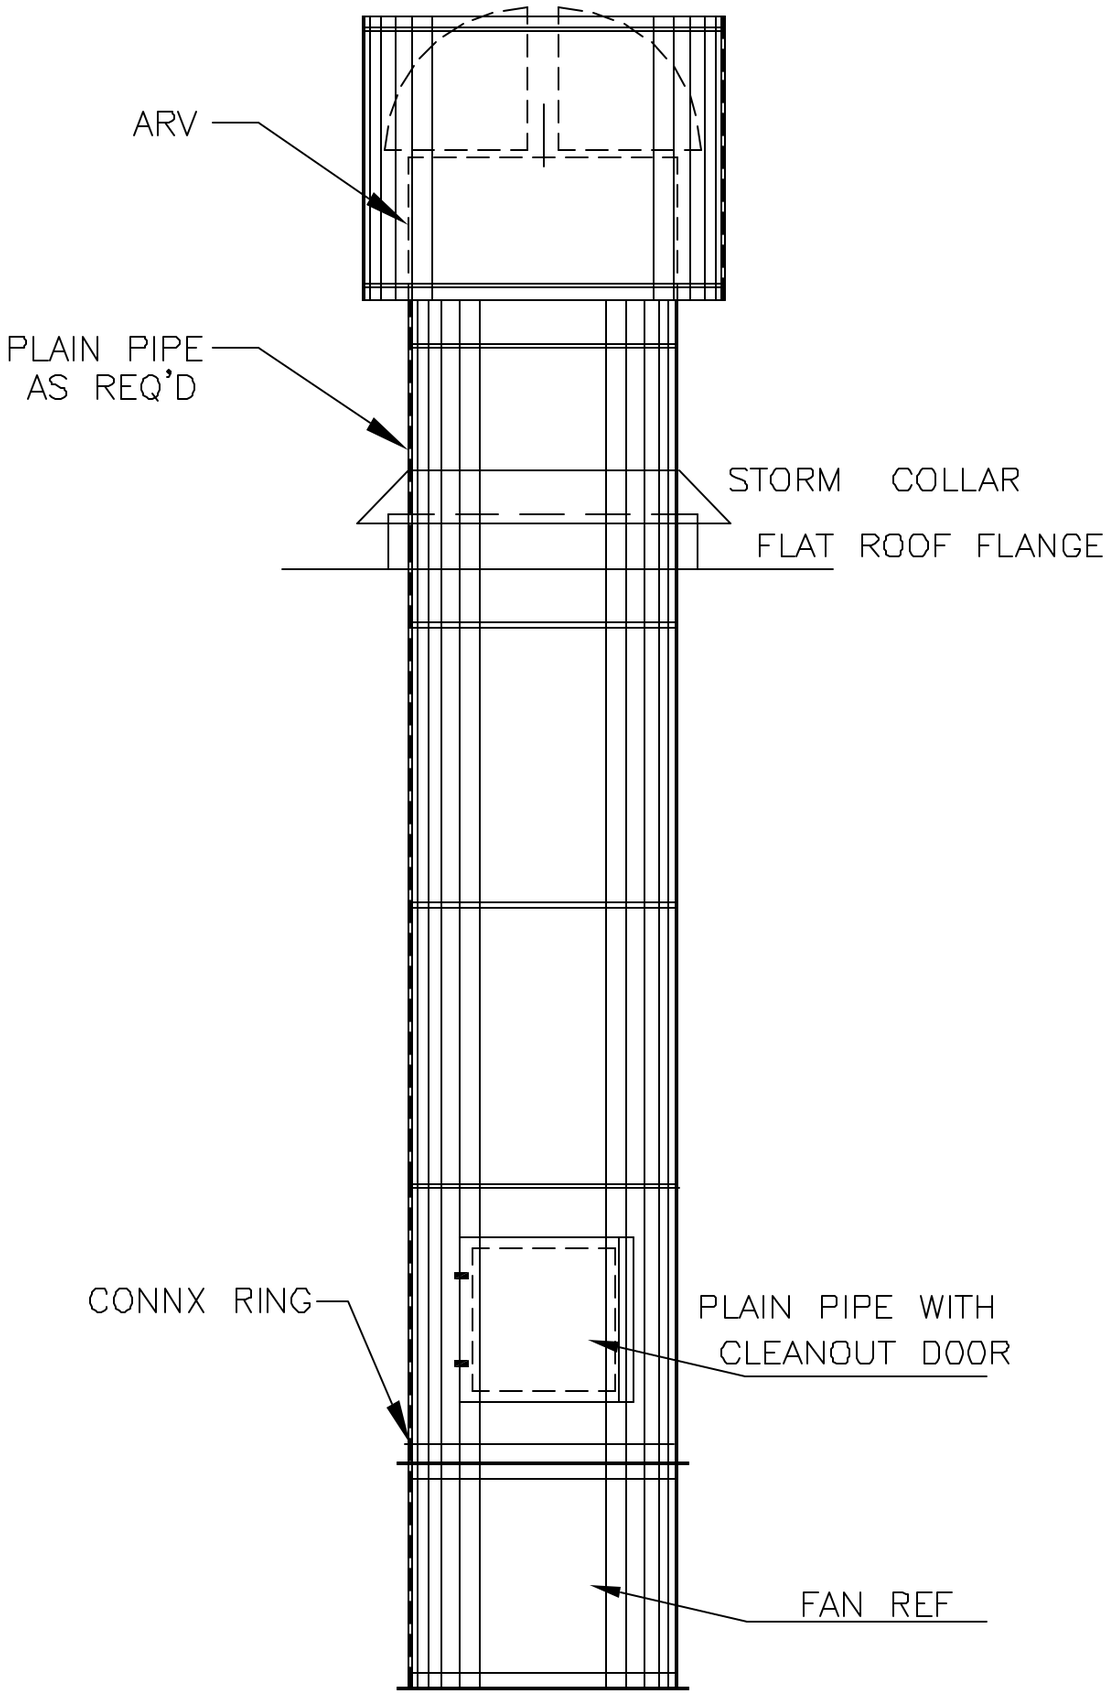

PIPE DETAIL

COLMET spray booths

PIPE DETAIL

INSTALLATION DETAIL SHEET 22

TLO

8-16-04

NTS