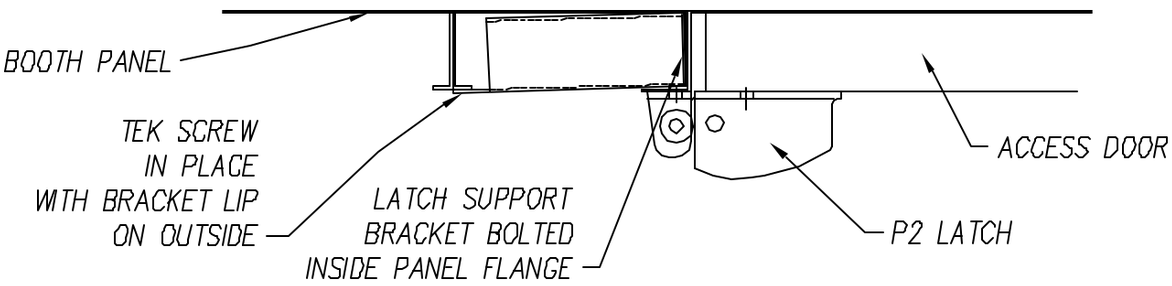

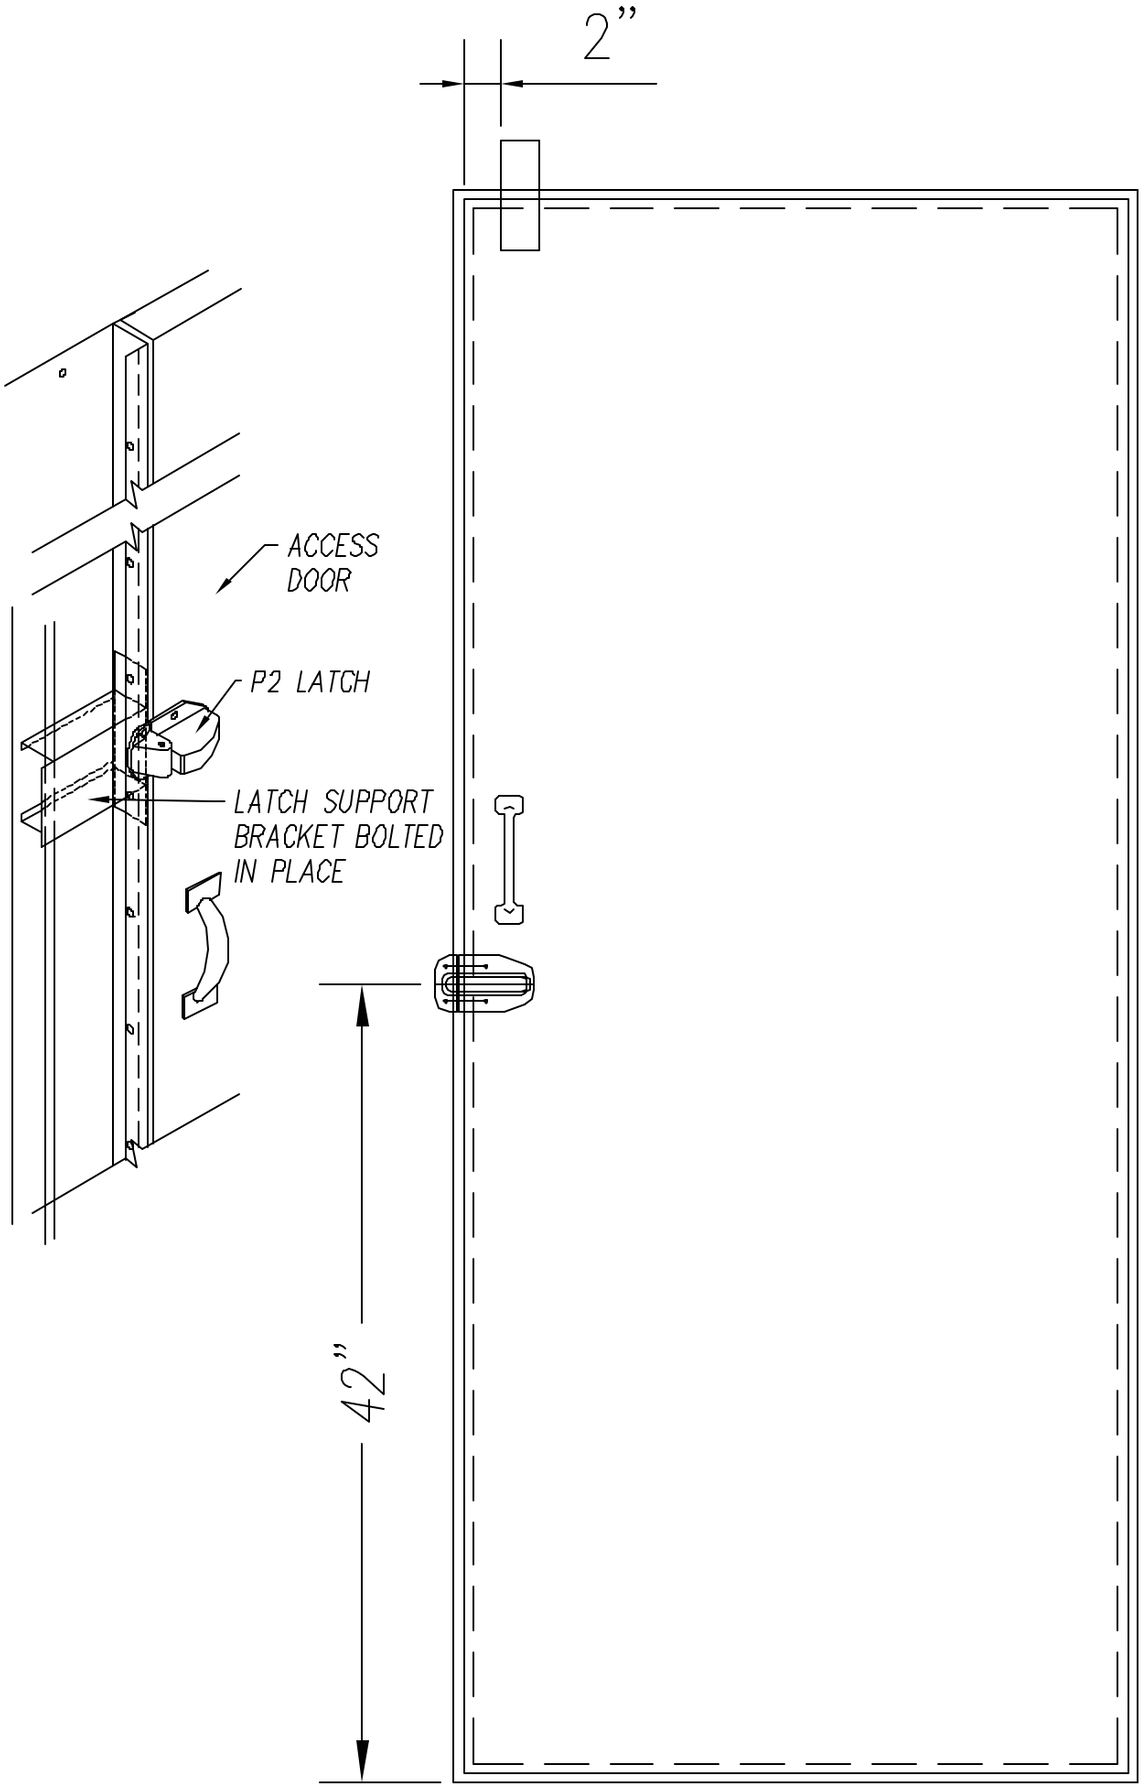

COLMET spray booths

LIMIT SWITCH INSTALLATION

ACCESS DOOR LIMIT SWITCH

INSTALLATION DETAIL SHEET 11

PW

TLD

NTS

ACCESS DOOR W/ LIMIT SWITCH AND LATCH