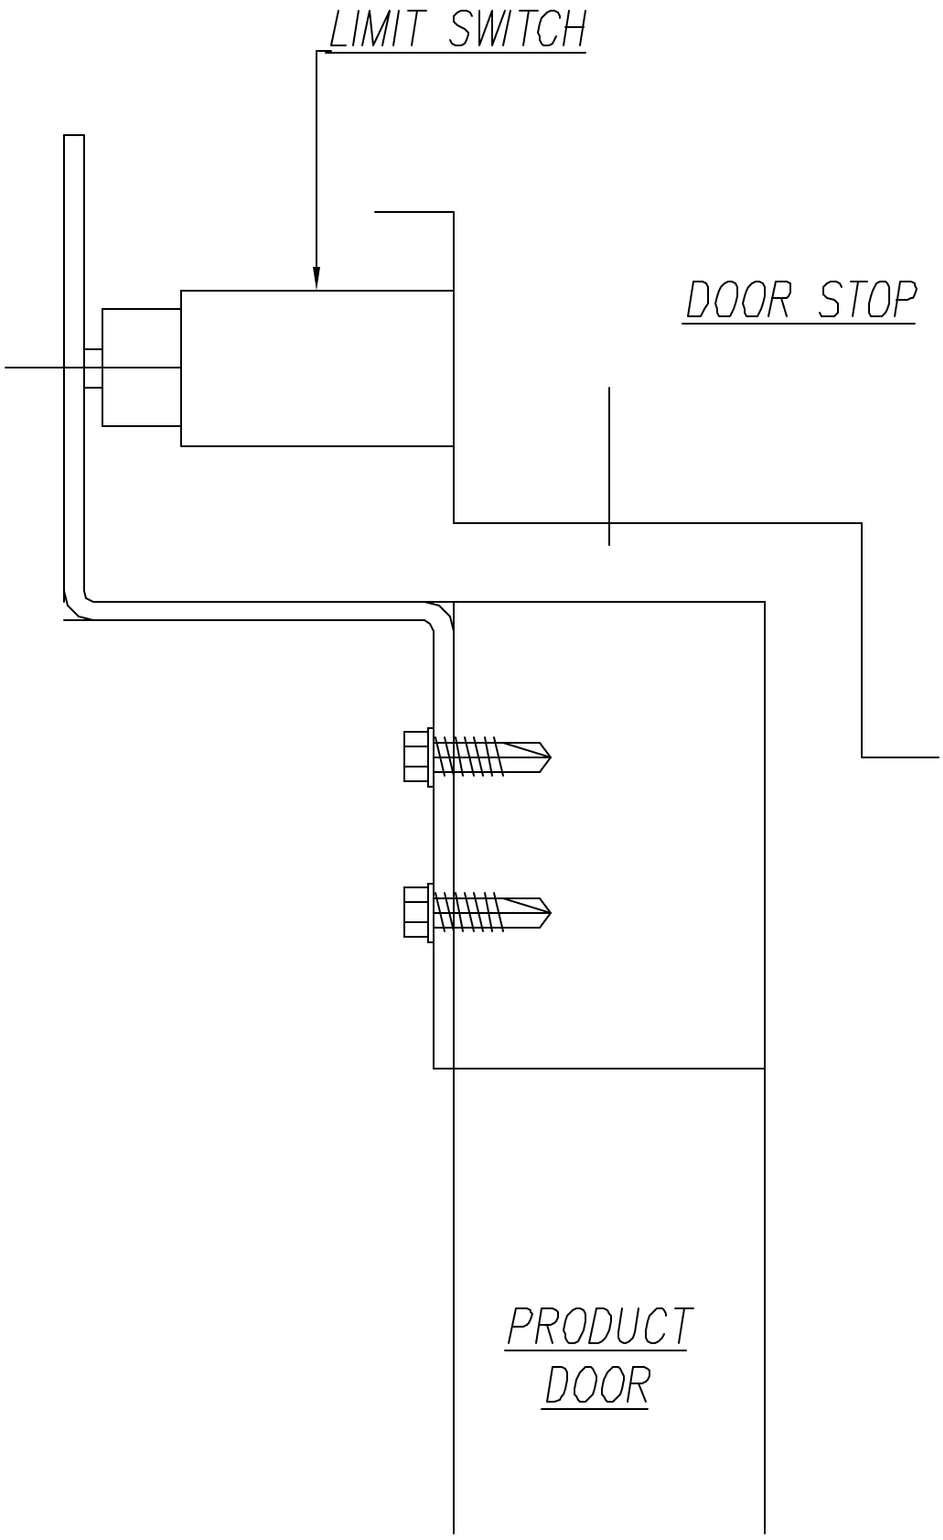

COLMET spray booths

DRAWN BY: PW

COMPONENT: LIMIT SWITCH INSTALLATION

PROJECT: PRODUCT DOOR LIMIT SWITCH

DATE: 3/27/04

SCALE: NTS

TITLE: INSTALLATION DETAIL SHEET 12

DRAWING NO.

SHEET 12