T:\Engineering\Customer Repairs Design Center\INSTALLATION DRAWINGS.dwg, 5/4/2005 11:18:27 AM

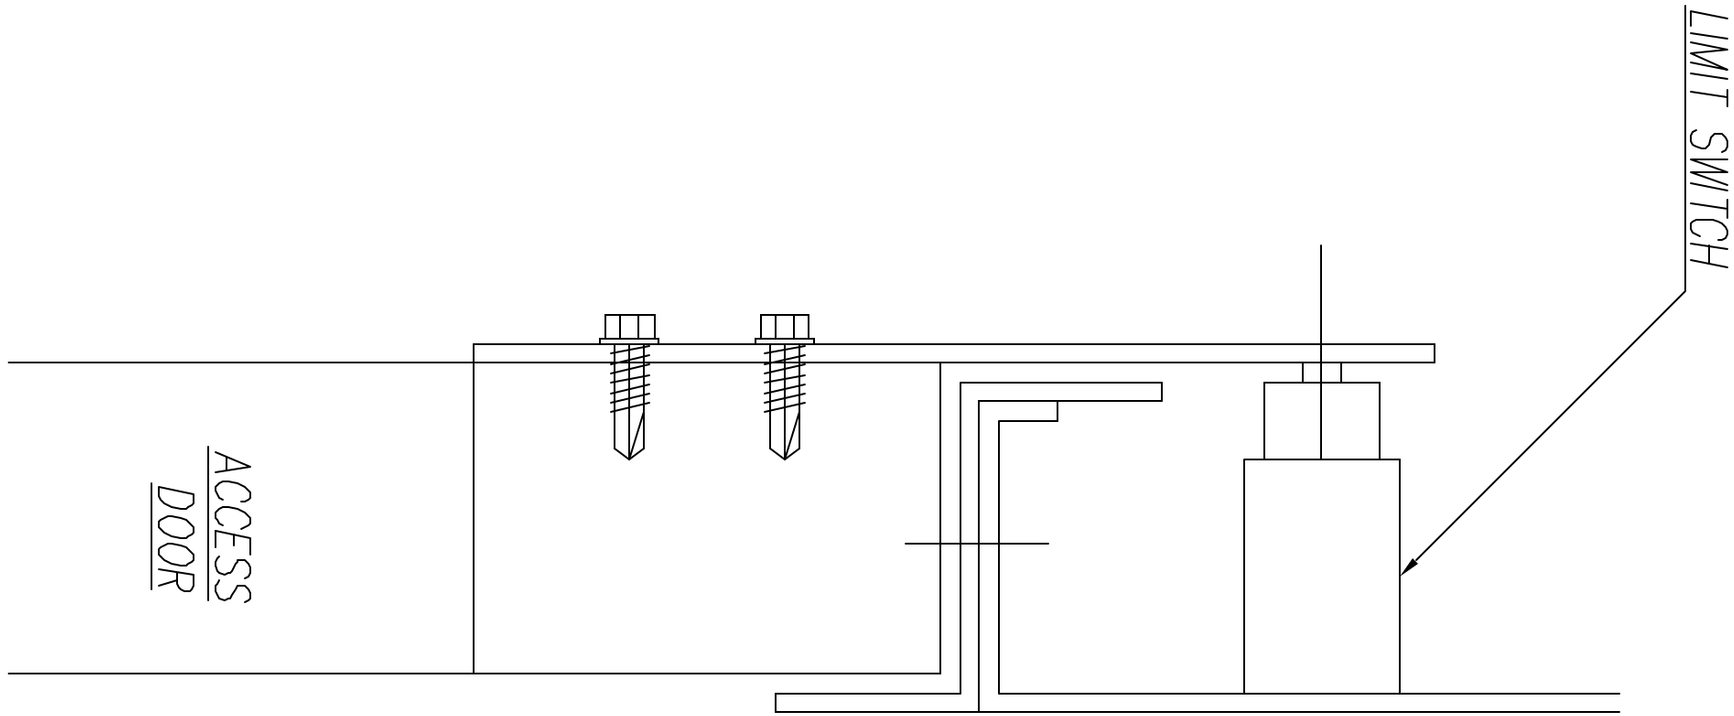

DESIGNED BY	COL-MET spray booths
DRAWN BY PW	COMMENT LIMIT SWITCH INSTALLATION
DATE 5/27/04	PROJECT ACCESS DOOR LIMIT SWITCH
SCALE NTS	TITLE INSTALLATION DETAIL SHEET 13
APPROVED BY	JOB NO. / DWG NO. / SHEET 13